FLOOR PLAN

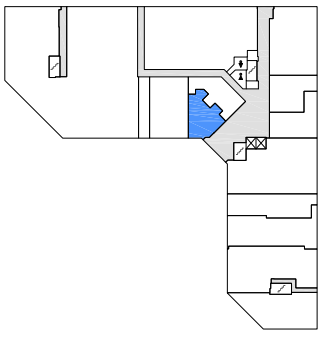

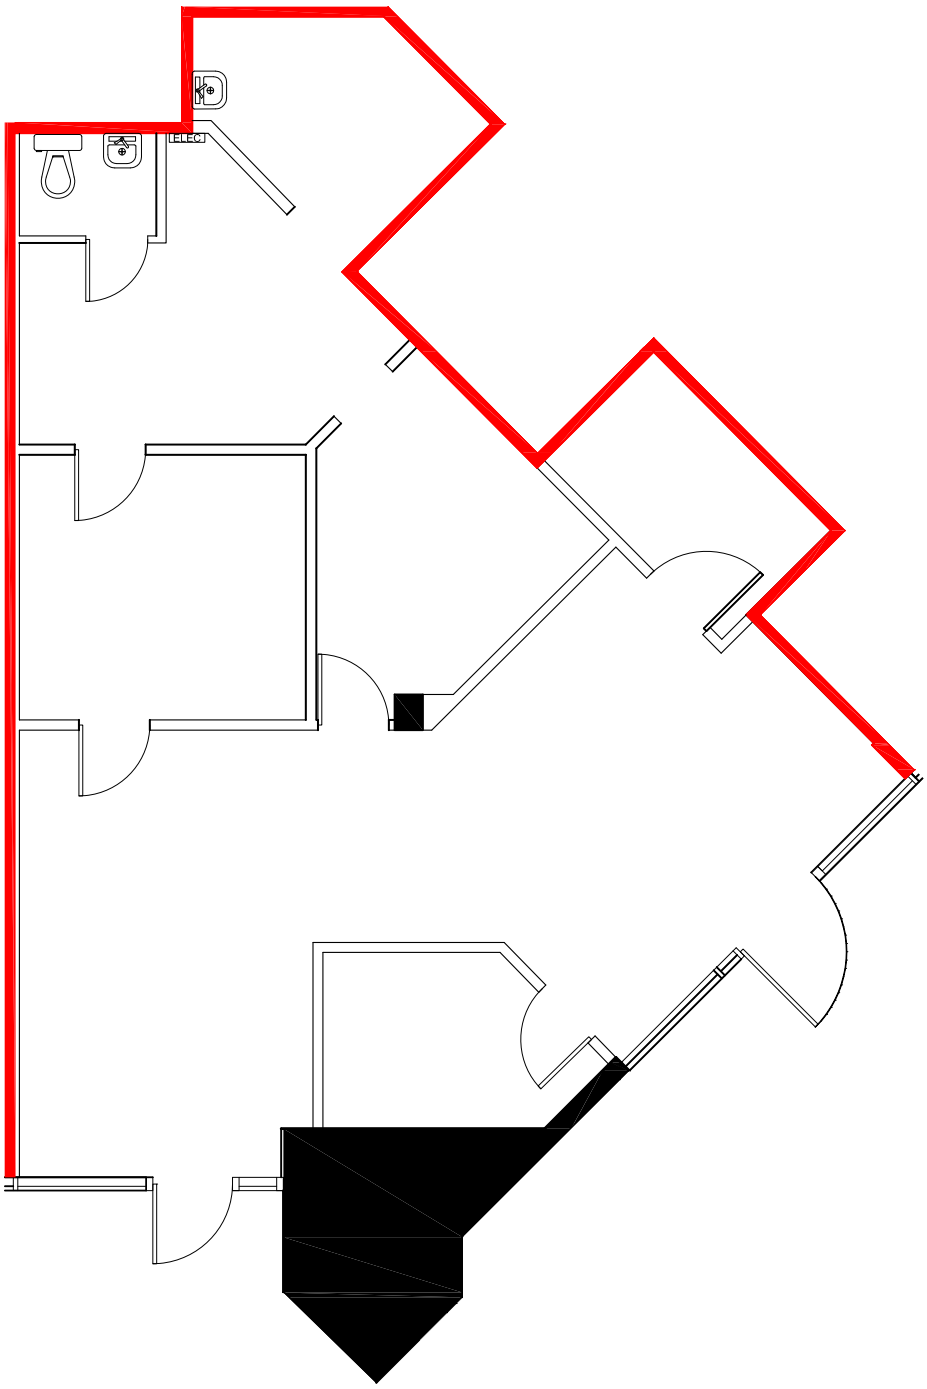

DEMISING WALL

0 5 25 FT.

APPROXIMATE NORTH

© 2018 Space Database Inc. All Rights Reserved

NORTHWEST HEALTHCARE PROPERTIES

PROJECT NAME **TAWA CENTRE** 3017 66 ST NW EDMONTON, AB		DRAWING NAME SUITE 3019 1.134 SQ.FT. AS PER ANSI/BOMA Z65.1 1996
SCALE AS NOTED	DATE NOVEMBER 28 2018	DRAWING NO. M3019